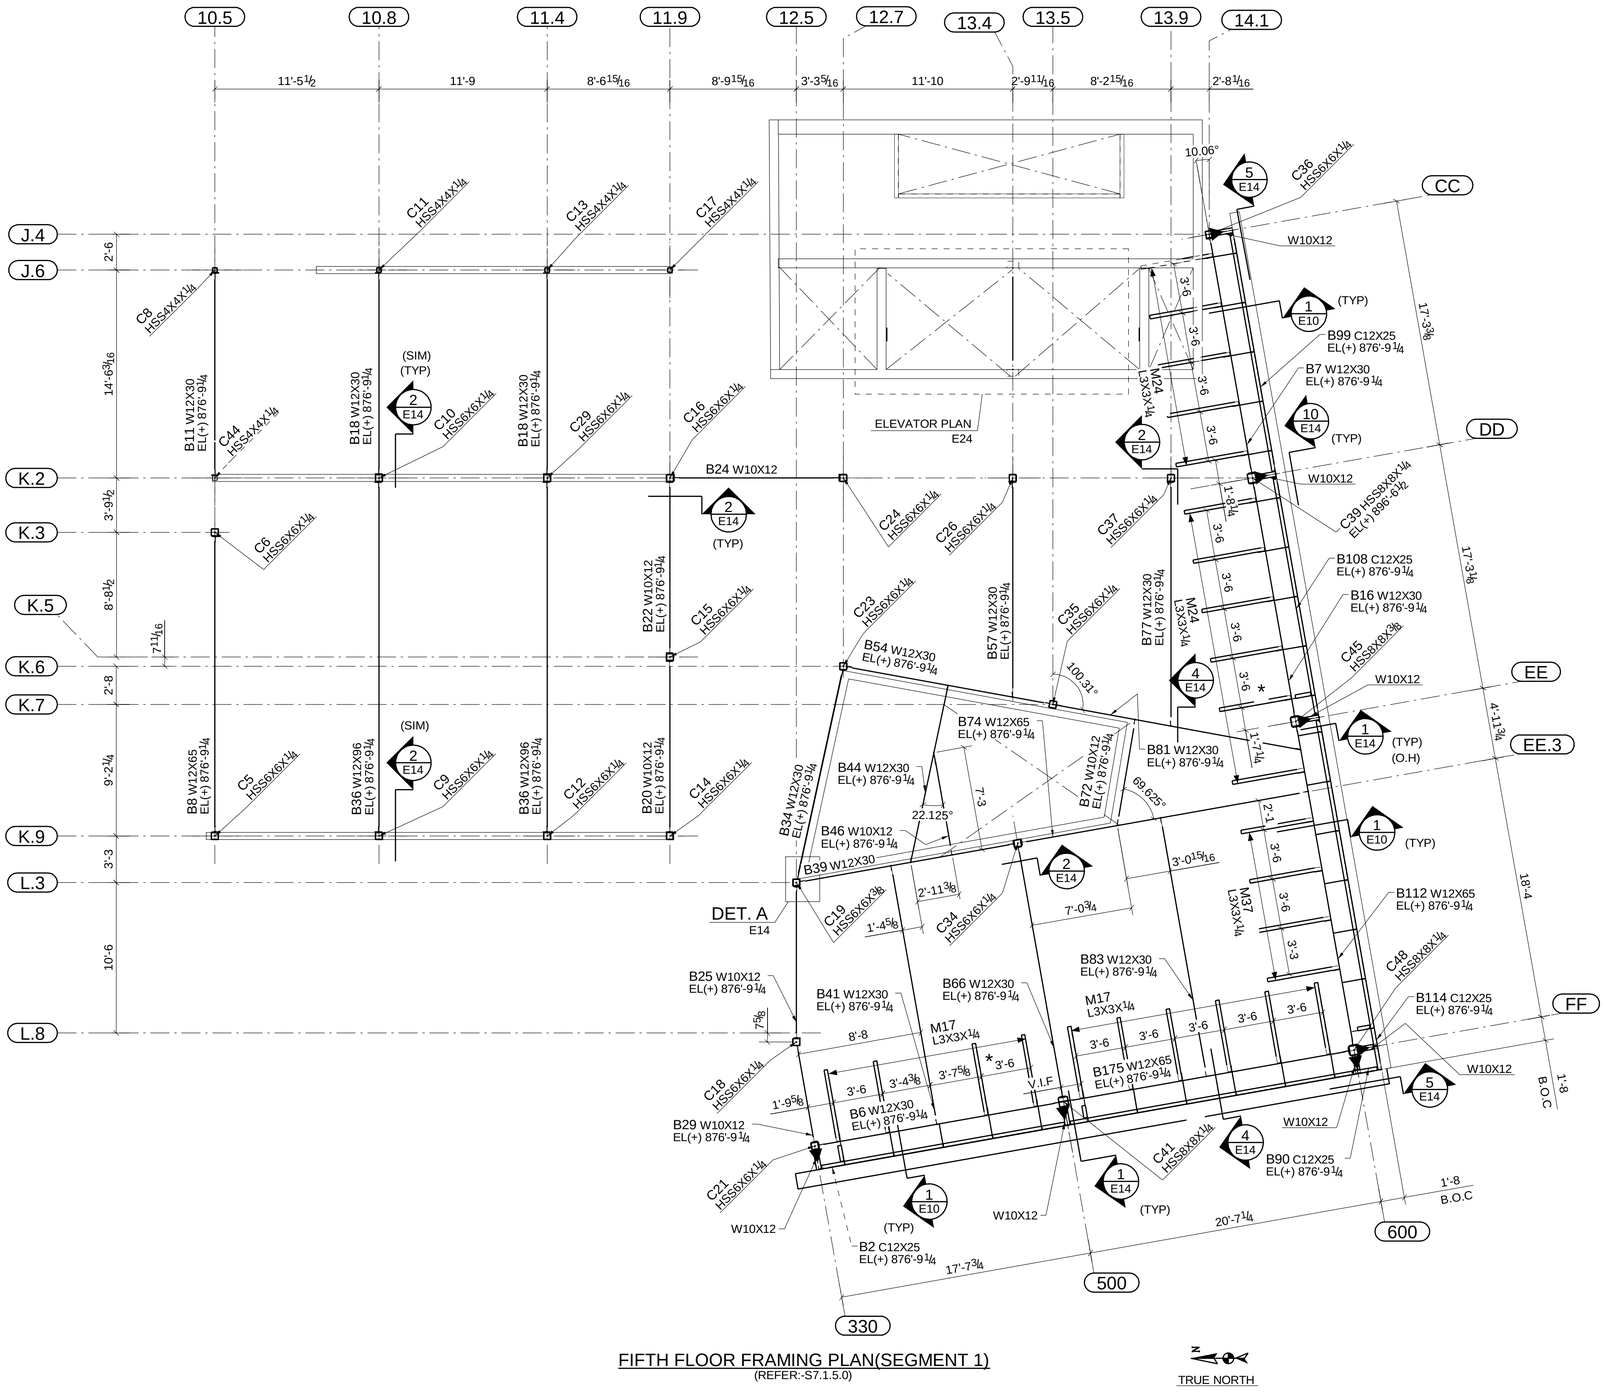

FIFTH FLOOR FRAMING PLAN(SEGMENT 1)
(REFER:-S7.1.5.0)

TRUE NORTH

* INDICATES DIMENSION ARE FIELD VERIFY
.ALL TOP OF BEAM ELEVATION ARE 876'-9.25

INDICATE MOMENT CONNECTION

05/13/17	1	FOR FIELD USE
11/07/16	A	For Approval
DATE	NO.	REVISION/DESCRIPTION

NOTES

ARCHITECT:- | STRUCTURAL ENGG:-

PROJ NO:- J160037
ELECTRODE :- E70XX
PROJECT :-
WARNER PLACE APARTMENTS
FAIRFIELD RESIDENTIAL LLC
DETAILS OF :-
FIFTH FLOOR FRAMING PLAN(SEGME

DETAILER	CHECKER	FOR APPROVAL	FOR CONST.	SHEET #
SHK	SLF	DATE: 10/18/16	DATE: 04/28/2017	E11 1

FOR FIELD USE

Tekla structures