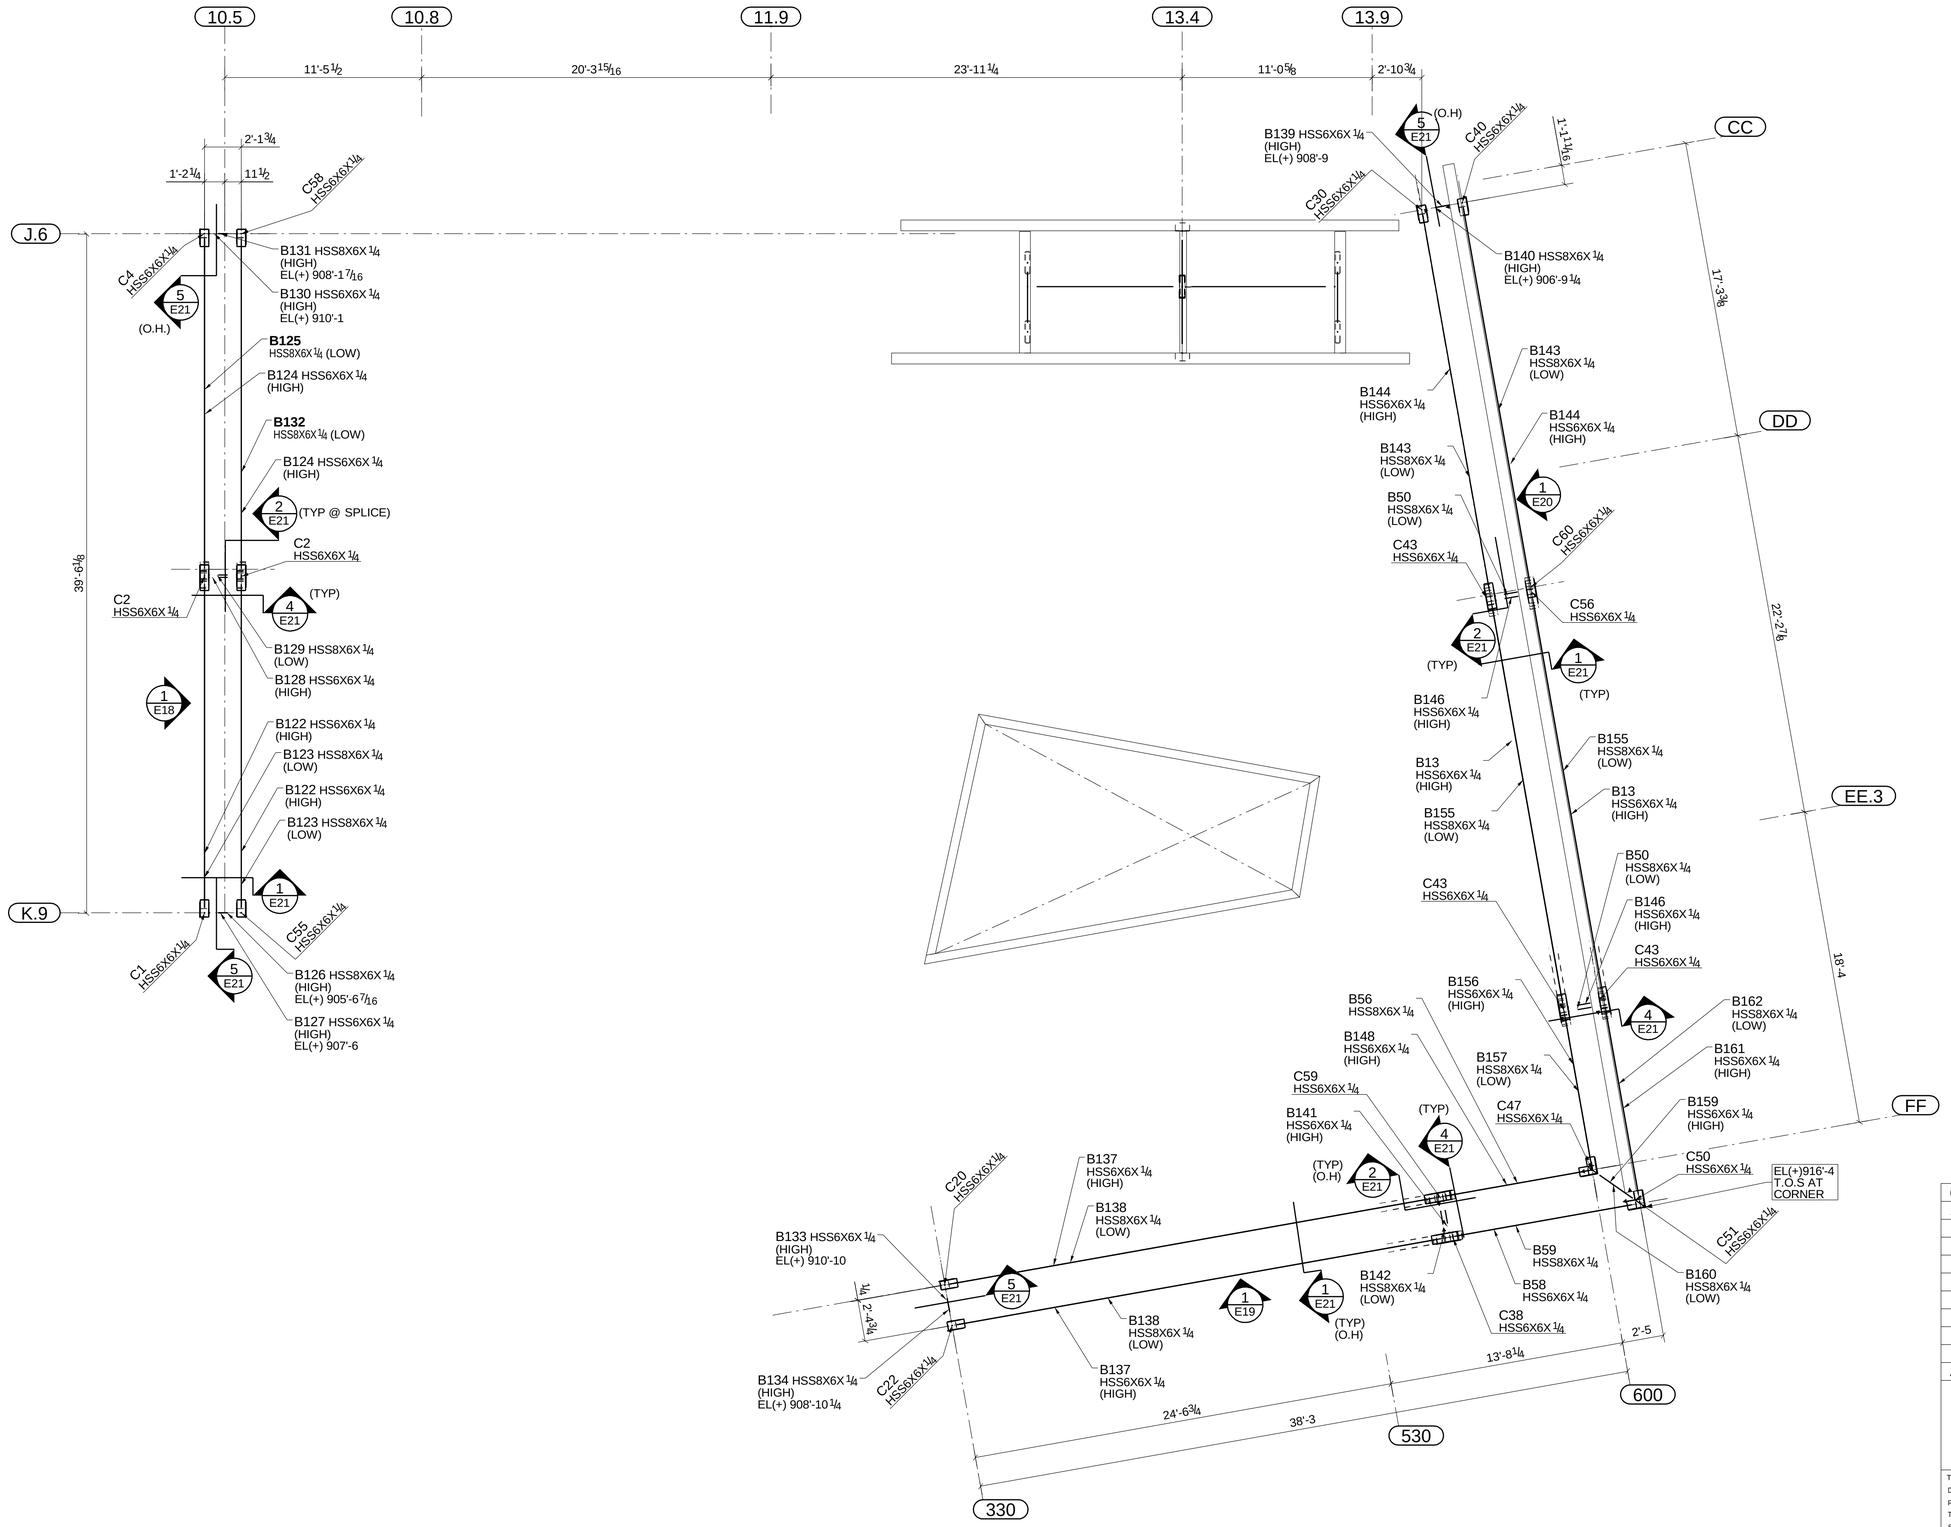

UPPER TRELLIS FRAMING PLAN(SEGMENT 1)

(REFER:-S7.1.7.1)

DATE	NO.	REVISION/DESCRIPTION
05/12/2017	1	For Field Use
11/07/16	A	For Approval

NOTES

ARCHITECT:-

STRUCTURAL ENGG:-

THESE DRAWINGS ARE TO THE BEST INTERPRETATION OF THE CONTRACT DRAWINGS, THEREFORE ANY ERRORS ON THE ORIGINAL DRAWINGS ARE NOT THE FAULT OF THE DETAILER OR STEEL FABRICATOR. IT IS THE RESPONSIBILITY OF THE APPROVER(S) TO VERIFY AND CORRECT ANY DIMENSIONS, MATERIALS AND SECTION VIEWS. IF DIMENSIONS AND MATERIALS ARE NOT CORRECTED IN THE APPROVAL PROCESS WE ASSUME THEY ARE CORRECT AND ACCURATE AND ARE NOT LIABLE FOR ANY EXPENSE FOR CORRECTIONS THEREAFTER.

PROJ NO:- J160037

ELECTRODE :- E70XX

PROJECT :-
WARNER PLACE APARTMENTS
FAIRFIELD RESIDENTIAL LLC

DETAILS OF :-
UPPER TRELLIS FRAMING PLAN(SEG

FOR FIELD USE

DETAILER	CHECKER	FOR APPROVAL	FOR CONST.	SHEET #
SHK	SHL	DATE: 10/18/16	DATE: _ _ _ _ .	E17 (1)

Tekla structures