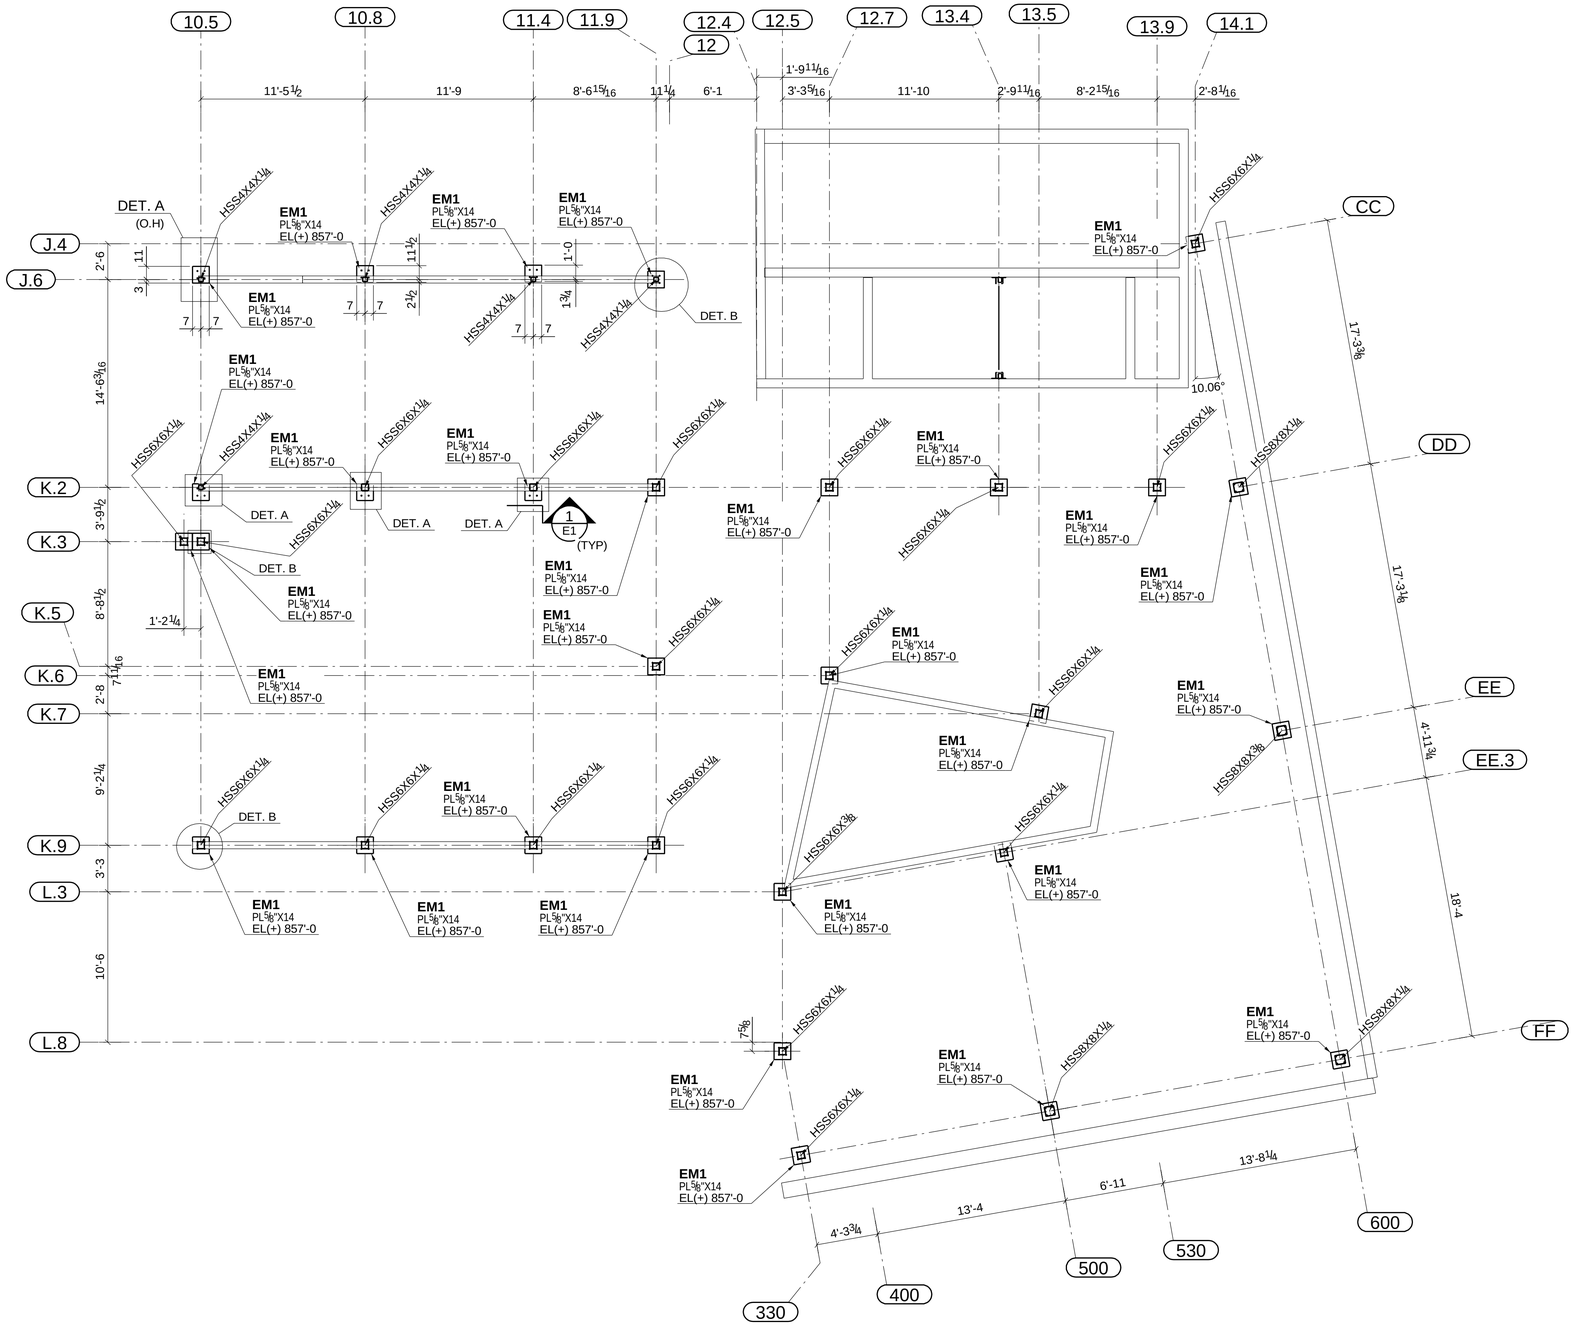

3RD FLOOR EMBED LAYOUT PLAN(SEGMENT 1)

(REFER:-S7.1.3.2 &A3.22.0)

(NORTH)

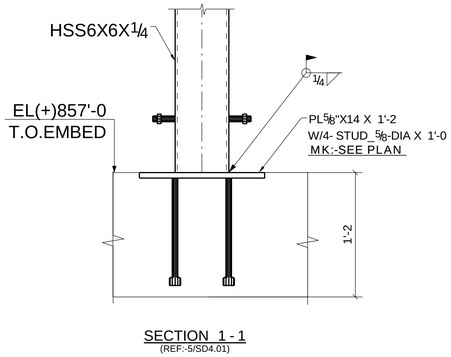

SECTION 1 - 1

(REF:-5/SD4.01)

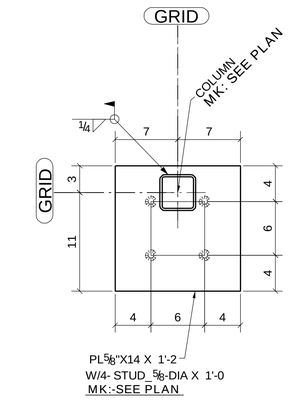

DETAIL - A

(REF: SD4.01)

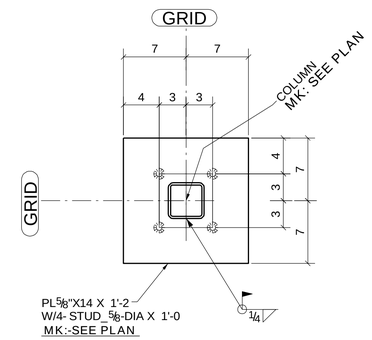

DETAIL B

(REF:-5/SD4.01)

ALL EMBED ARE CENTERED TO COLUMN.(U.N.O)

DATE	NO.	REVISION/DESCRIPTION
05/13/17	1	FOR FIELD USE
11/07/16	A	For Approval

NOTES

PROJ NO:- J160037

ELECTRODE :- E70XX

PROJECT :-
WARNER PLACE APARTMENTS
FAIRFIELD RESIDENTIAL LLC

DETAILS OF :-
3RD FLOOR EMBED LAYOUT PLAN (SEGMENT 1)

DETAILER	CHECKER	FOR APPROVAL	FOR CONST.	SHEET #
SHK	SLF	DATE: 10/18/16	DATE: 04/28/2017	E1 1

FOR FIELD USE

Tekla structures